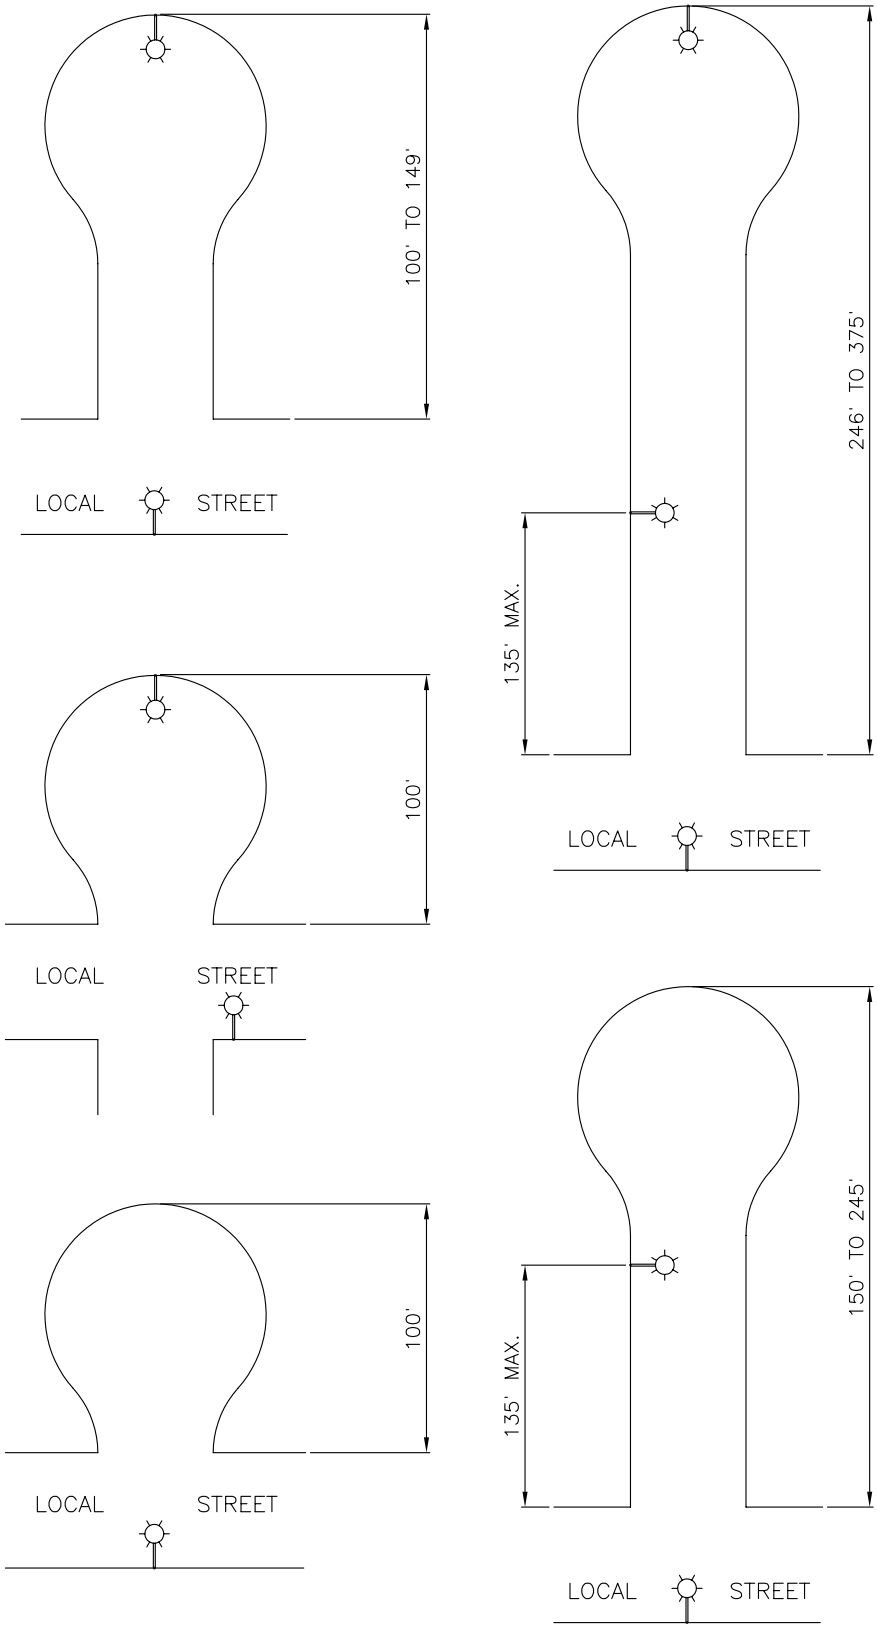

STREETLIGHT–PLACEMENT CUL–DE–SAC STREETS	REVISIONS 12–8–05	CITY OF KERMAN	STD NO. E–5

KERMAN\KERMAN–STD\DWG\E05.DWG