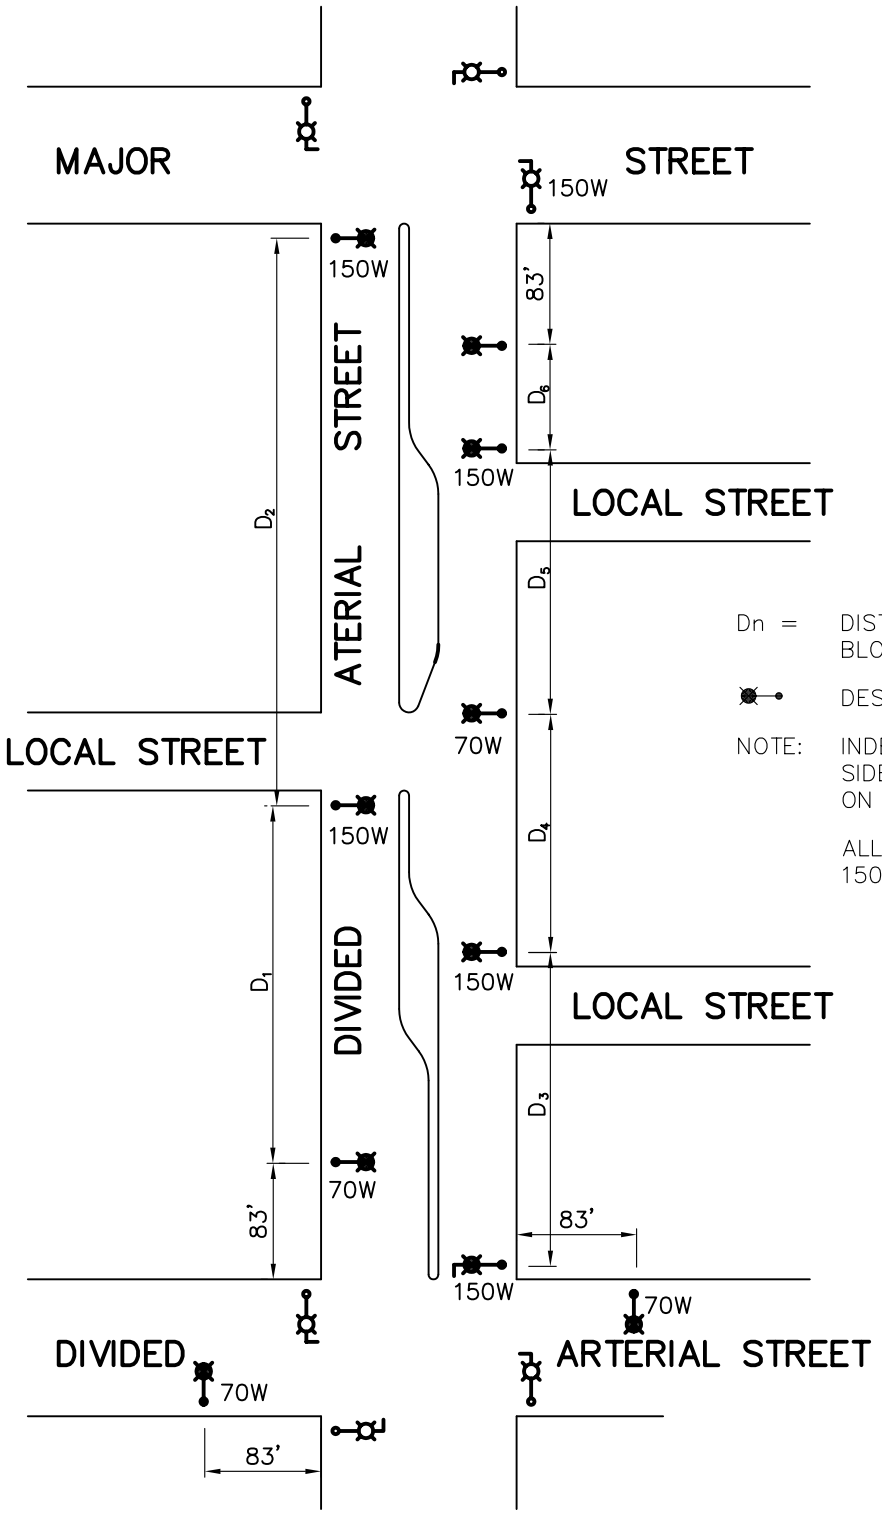

Dn = DISTANCE TO BE DIVIDED FOR MID BLOCK LIGHTING

DESIGN CONTROL STREET LIGHT

NOTE: INDEPENDENT SYSTEMS ON EACH SIDE WITH 165 FT. MAX. SPACING ON EACH SIDE

ALL INTERSECTIONS LIGHTS SHALL BE 150W, MID BLOCK LIGHTS SHALL BE 70W

STREETLIGHT–PLACEMENT DIVIDED ARTERIAL & EXPRESSWAY STREETS	REVISIONS 12–8–05	CITY OF KERMAN	STD NO. E–8

KERMAN\KERMAN–STD\DWG\E08.DWG