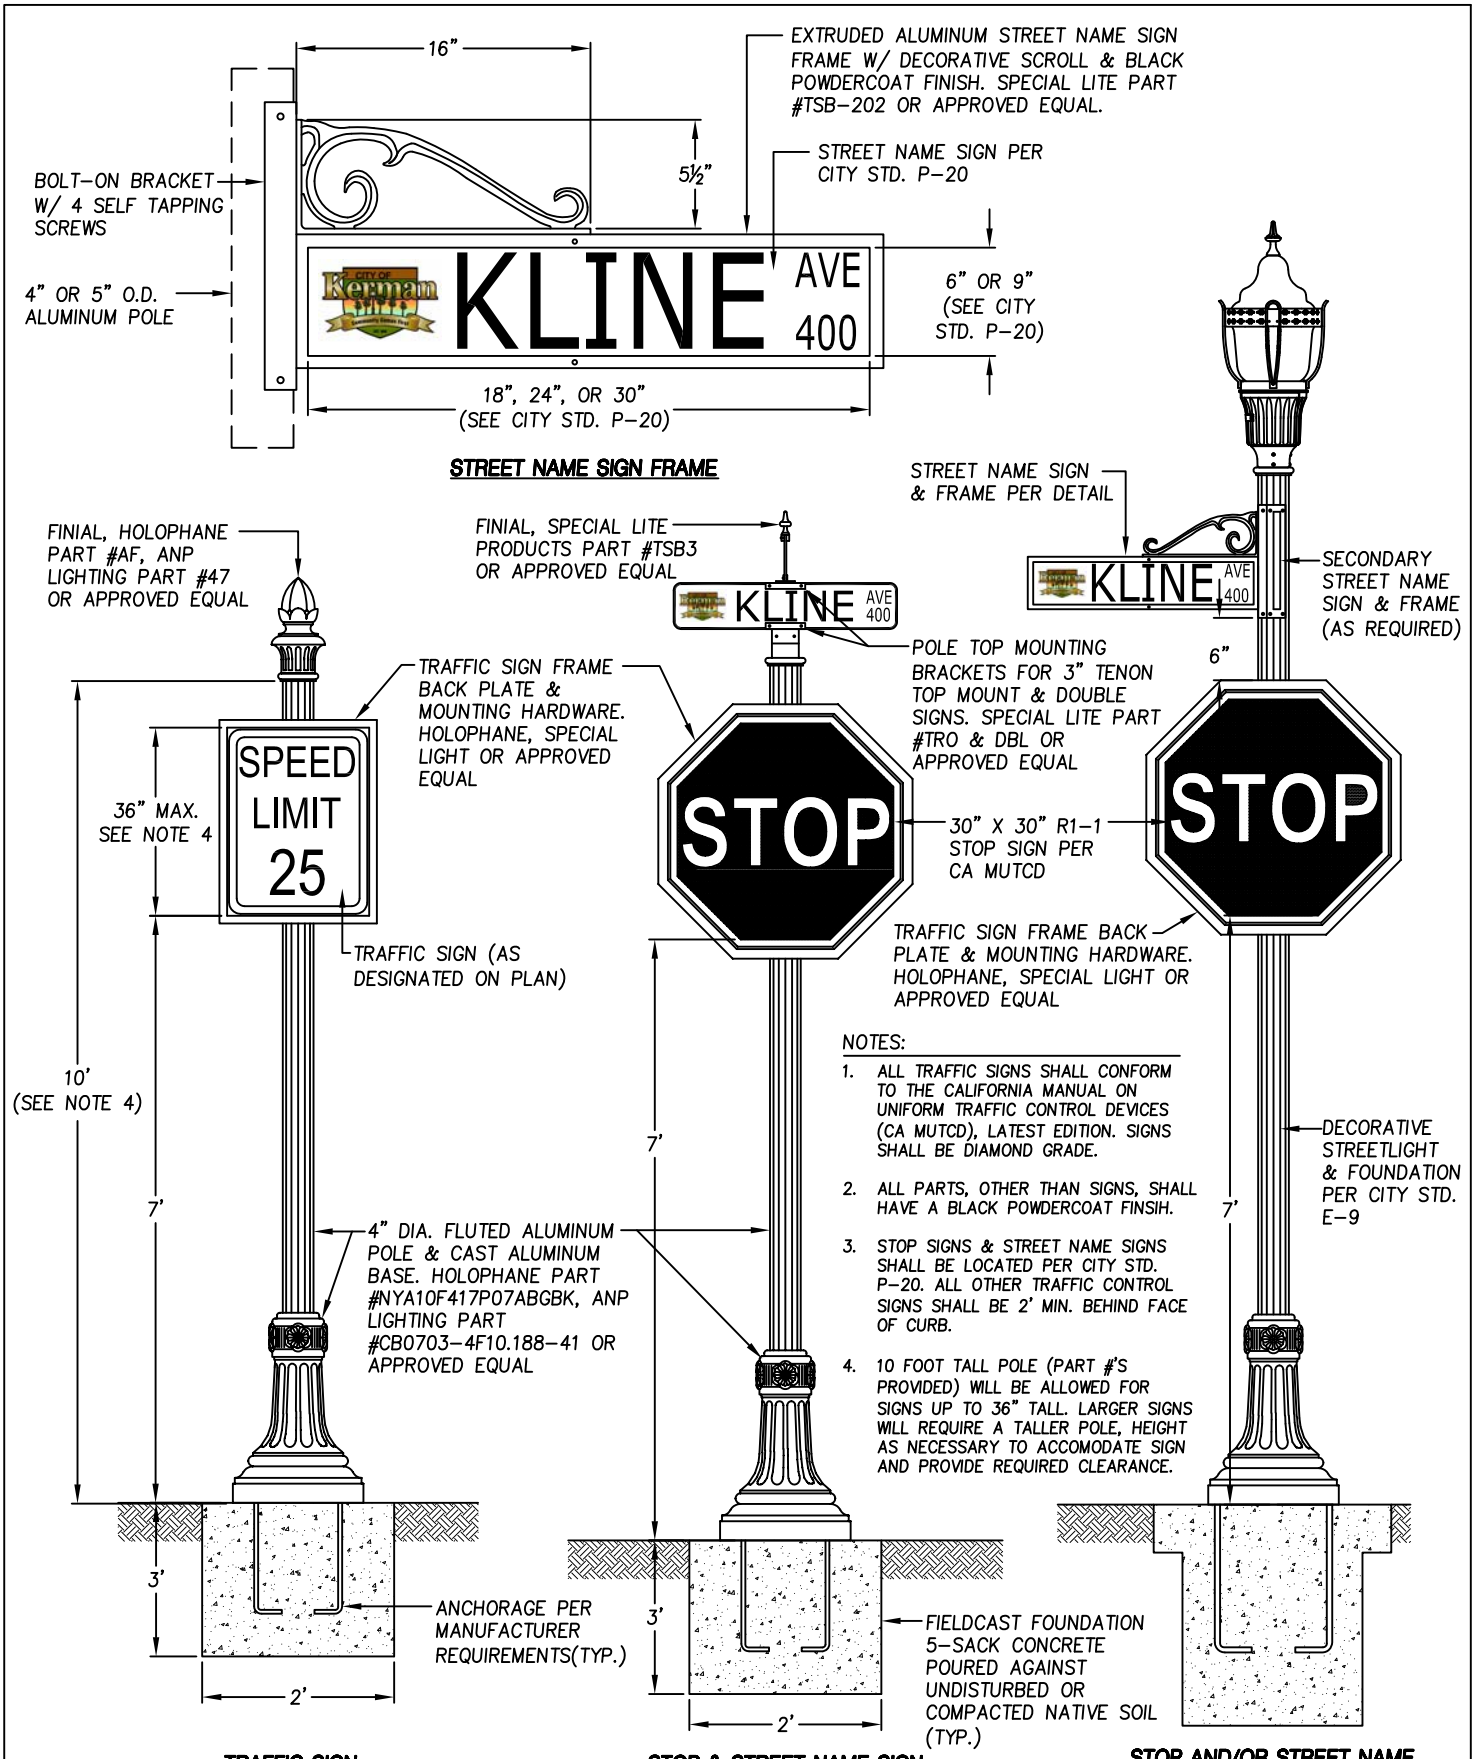

NOTES:

1. ALL TRAFFIC SIGNS SHALL CONFORM TO THE CALIFORNIA MANUAL ON UNIFORM TRAFFIC CONTROL DEVICES (CA MUTCD), LATEST EDITION. SIGNS SHALL BE DIAMOND GRADE.
2. ALL PARTS, OTHER THAN SIGNS, SHALL HAVE A BLACK POWDERCOAT FINSIH.
3. STOP SIGNS & STREET NAME SIGNS SHALL BE LOCATED PER CITY STD. P-20. ALL OTHER TRAFFIC CONTROL SIGNS SHALL BE 2' MIN. BEHIND FACE OF CURB.
4. 10 FOOT TALL POLE (PART #'S PROVIDED) WILL BE ALLOWED FOR SIGNS UP TO 36" TALL. LARGER SIGNS WILL REQUIRE A TALLER POLE, HEIGHT AS NECESSARY TO ACCOMODATE SIGN AND PROVIDE REQUIRED CLEARANCE.

DECORATIVE STREET SIGNAGE	REVISIONS 10/06/14	CITY OF KERMAN	STD NO. P-23

F:\2014\14-116\dwg\Exhibits\P-23.dwg