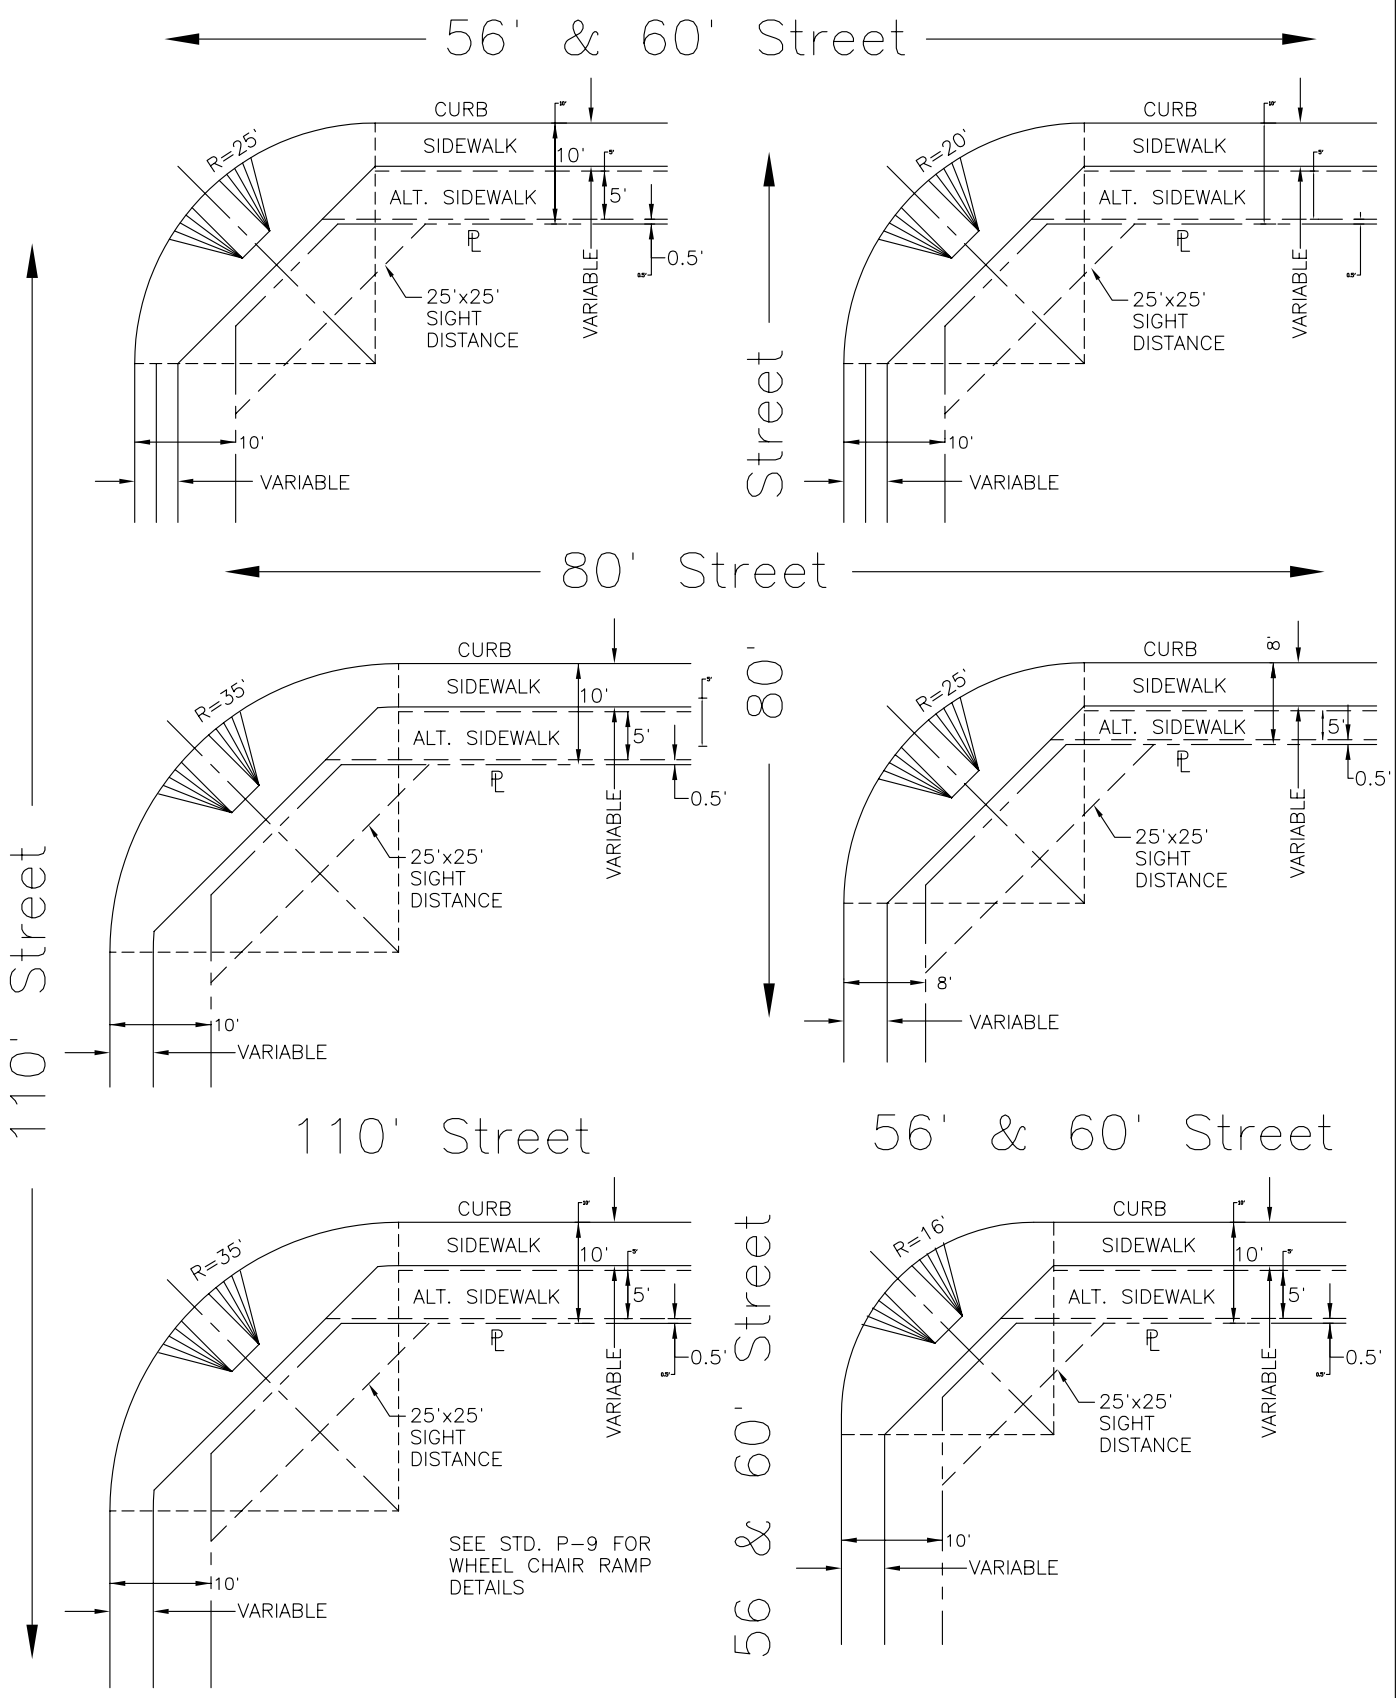


| CURB RETURNS WHEELCHAIR RAMPS FOR INTERSECTING STREETS | REVISIONS 12-8-05 | CITY OF KERMAN | STD NO. P-8 |
|---|---|---|---|

KERMAN\KERMAN-STD\DWG\P08.DWG